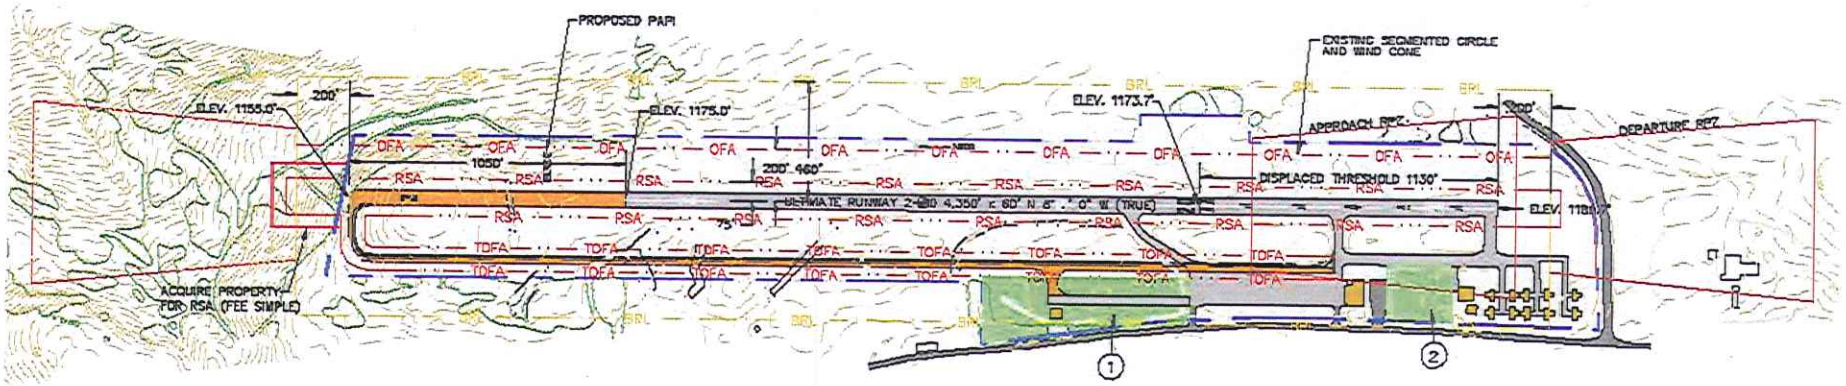

AIRPORT DATA	EXISTING	ULTIMATE
AIRPORT PROPERTY LINE		
AVIGATION EASEMENT		
CONTOURS		
BUILDING RESTRICTION LINE		
RUNWAY SAFETY AREA	RSA	RSA
RUNWAY OBJECT FREE AREA	OFA	OFA
RUNWAY PROTECTION ZONE		
TREELINE		
AIRPORT REFERENCE POINT		
R/W END IDENTIFIER LIGHTS (REILS)		
WETLANDS (TYP)		
AIRPORT BUILDINGS		

PROPOSED RUNWAY/TAXIWAY EXTENSION

AVIATION DEVELOPMENT

SCALE

0 700 1400
FEET

CALEDONIA COUNTY STATE AIRPORT

CALEDONIA COUNTY, VERMONT

AIRPORT LAYOUT PLAN

SCALE:	DATE:	FIGURE:
AS SHOWN	MARCH 2009	4

McFarland Johnson
in association with
R.A. Wiedemann & Associates, Inc.

K:\WTRANS\T-1689803 VT 8Plan 2\-3 Draw\Caledonia County\Caledonia_Ultimate_10-10-03\Ultimate Airport Layout Plan.dwg, 4/28/2010 9:05:29 AM