PAVEMENT	
AIRPORT BUILDINGS	
POTENTIAL EXISTING OBSTRUCTIONS	
POTENTIAL ARCHAEOLOGICAL IMPACT	

* ASSUMED BUILDING HEIGHT 30 FEET

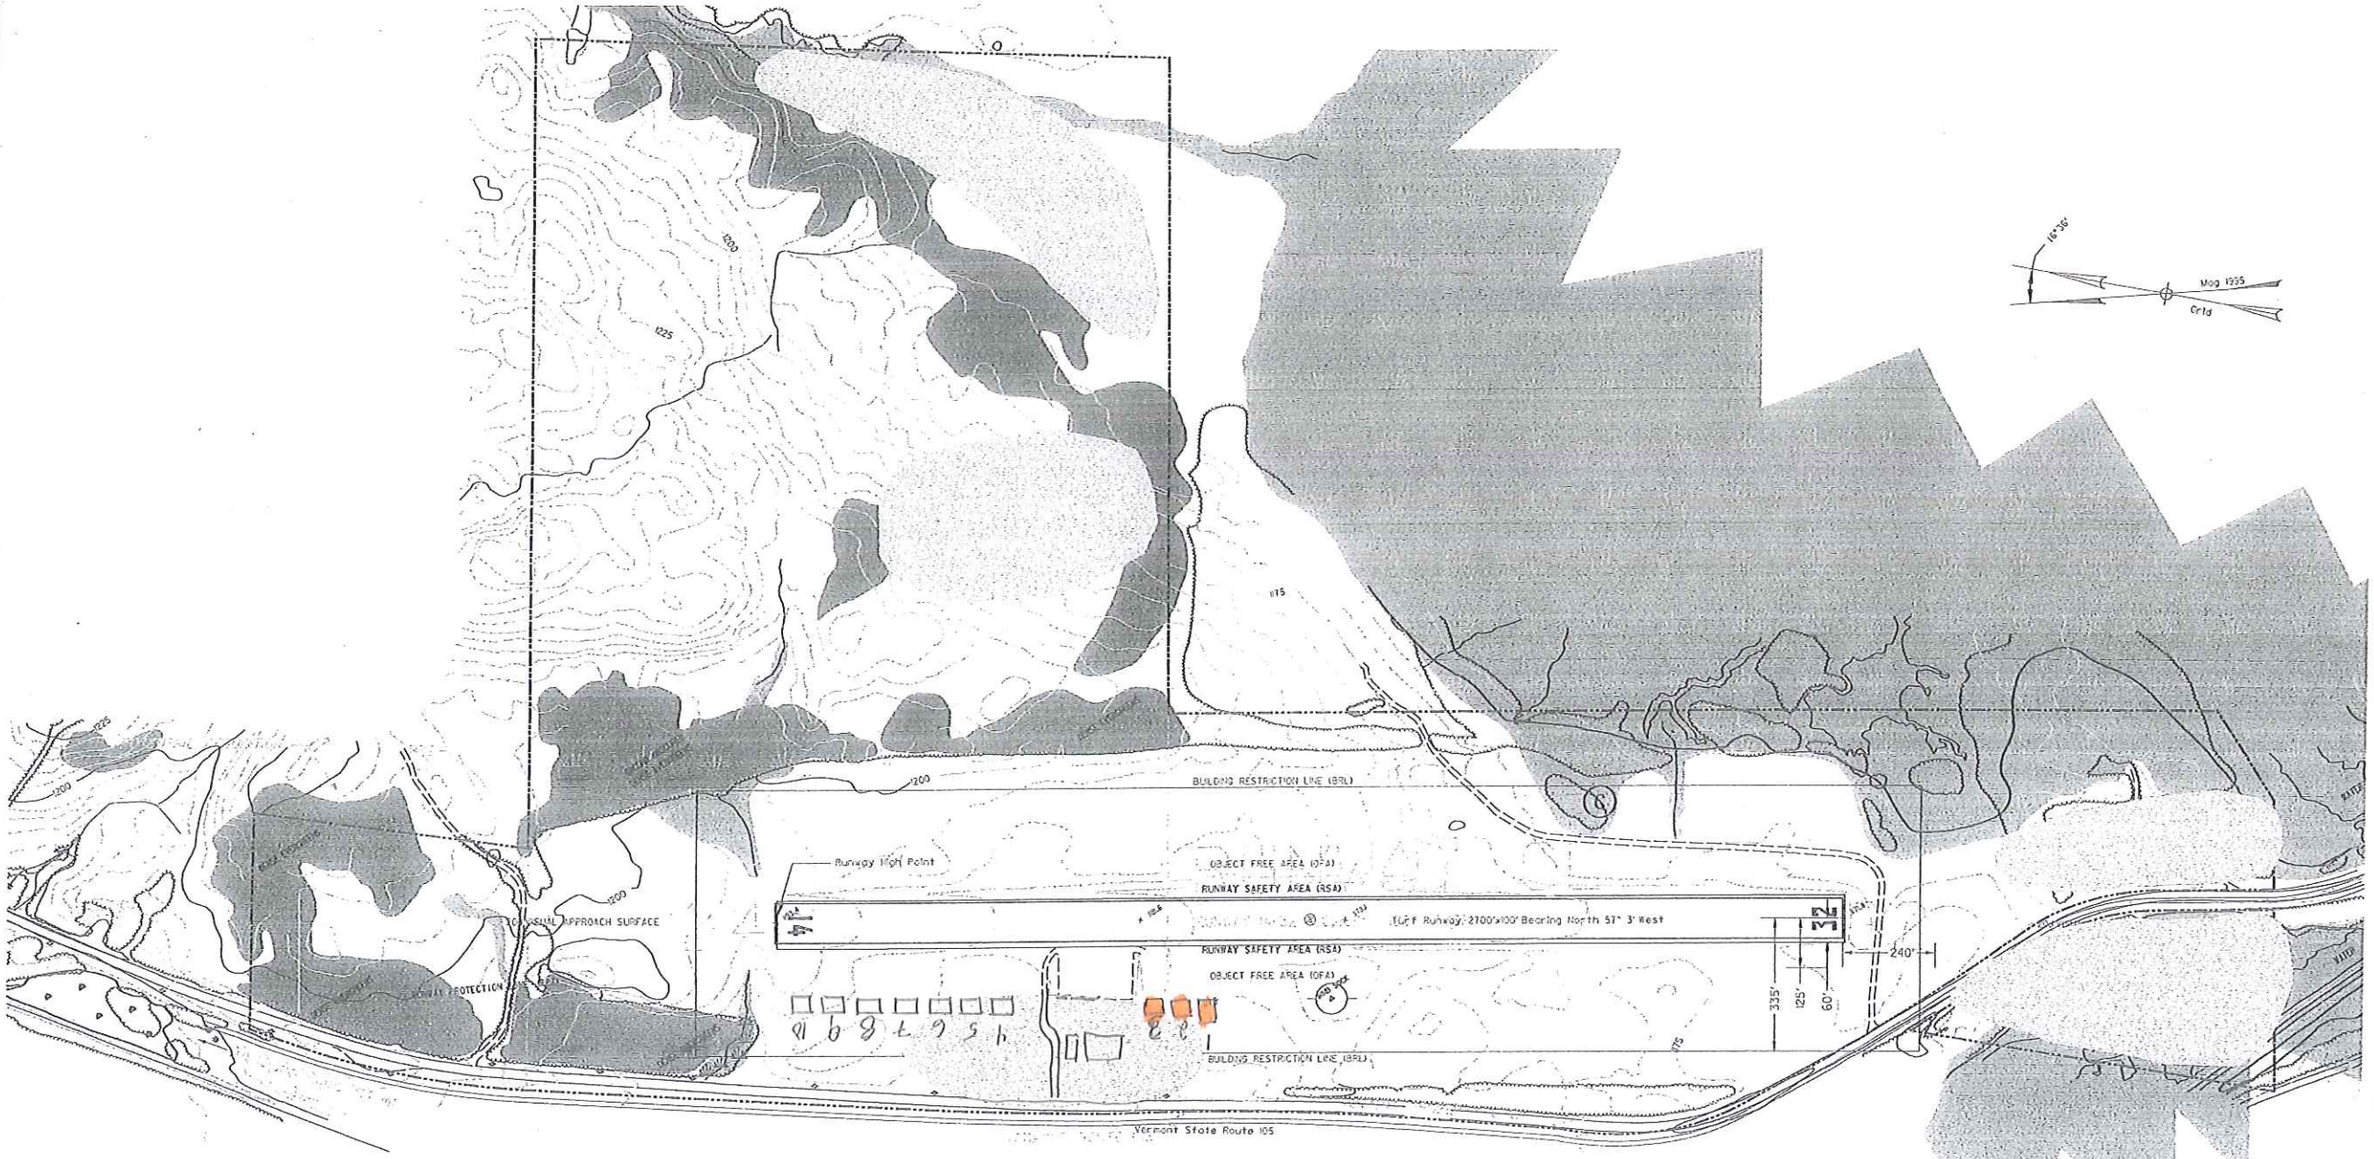

GRAPHIC SCALE

200 0 100 200 400

1 inch = 200 feet

NOTES:

1. HORIZONTAL DATUM NAD 83 (1986) INTERNATIONAL FEET.
2. VERTICAL DATUM NAVD 88 INTERNATIONAL FEET.
3. EXISTING EASEMENT AND PROPERTY LINES BASED ON "AIRPORT PROPERTY MAP" PREPARED FOR VAOT BY CLOUGH HARBOUR & ASSOCIATES, MARCH 1993