FIGURE 6: AIRPORT DEVELOPMENT PLAN

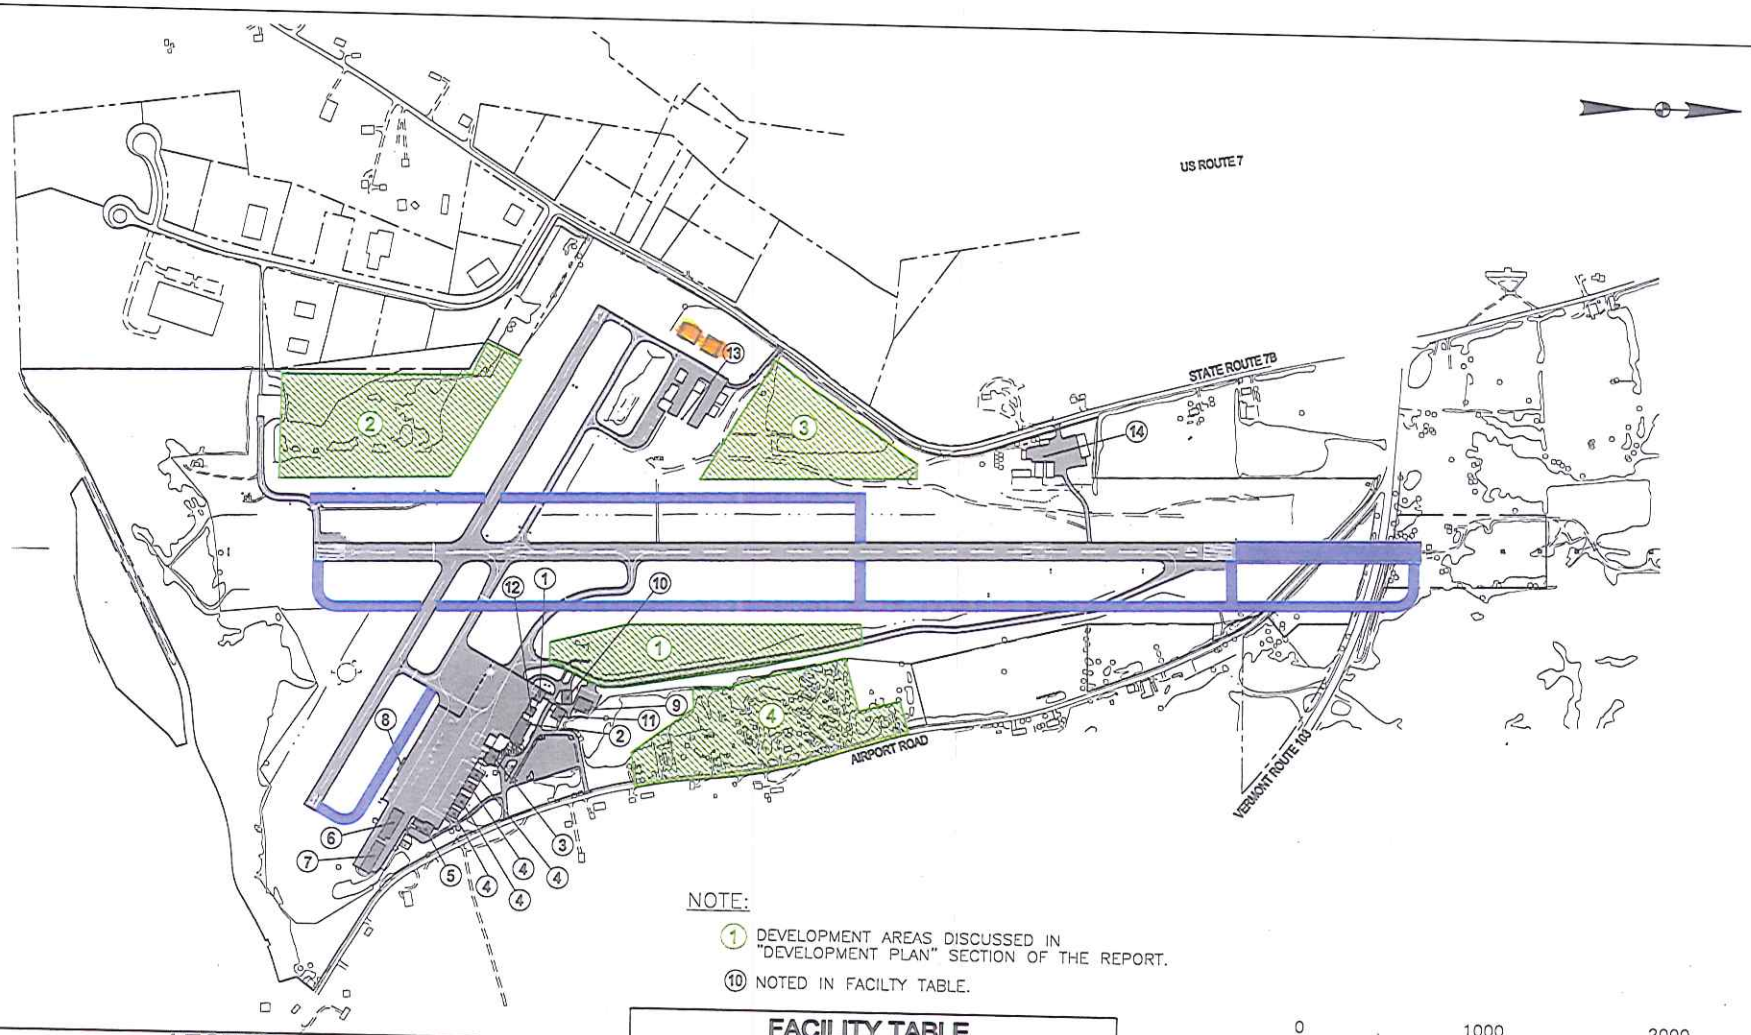

NOTE:

(1) DEVELOPMENT AREAS DISCUSSED IN "DEVELOPMENT PLAN" SECTION OF THE REPORT.

(10) NOTED IN FACILTY TABLE.

LEGEND

DESCRIPTION	SYMBOL
RUNWAY CENTERLINE	
RUNWAY SAFETY AREA	
RUNWAY OBJECT FREE AREA	
RUNWAY PROTECTION ZONE	
AIRPORT PAVEMENT	
AIRPORT BUILDINGS	
MISCELLANEOUS BUILDINGS	
AIRPORT PROPERTY LINE	
ROADS	
POTENTIAL TAXIWAY AND RUNWAY IMPROVEMENTS	

FACILITY TABLE

#	Description
1	Fire Station
2	SRE/State Storage Hangar
3	Terminal
4	Storage Hangar
5	FBO Office & Maintenance Hangar
6	Storage and T-Hangars
7	T-Hangars
8	Fuel Farm
9	Storage Hangar
10	FBO Maintenance Hangar
11	Civil Air Patrol
12	Civil Air Patrol
13	West Side Storage Hangars
14	District Transportation Garage

0 1000 2000 FEET

SCALE

RUTLAND-SOUTHERN VERMONT REGIONAL AIRPORT

CLARENDON, VERMONT

AIRPORT DEVELOPMENT PLAN

SCALE:	DATE:	FIGURE:
AS SHOWN	APRIL 2008	6

McFarland Johnson
in association with
R.A. Wiedemann & Associates, Inc.